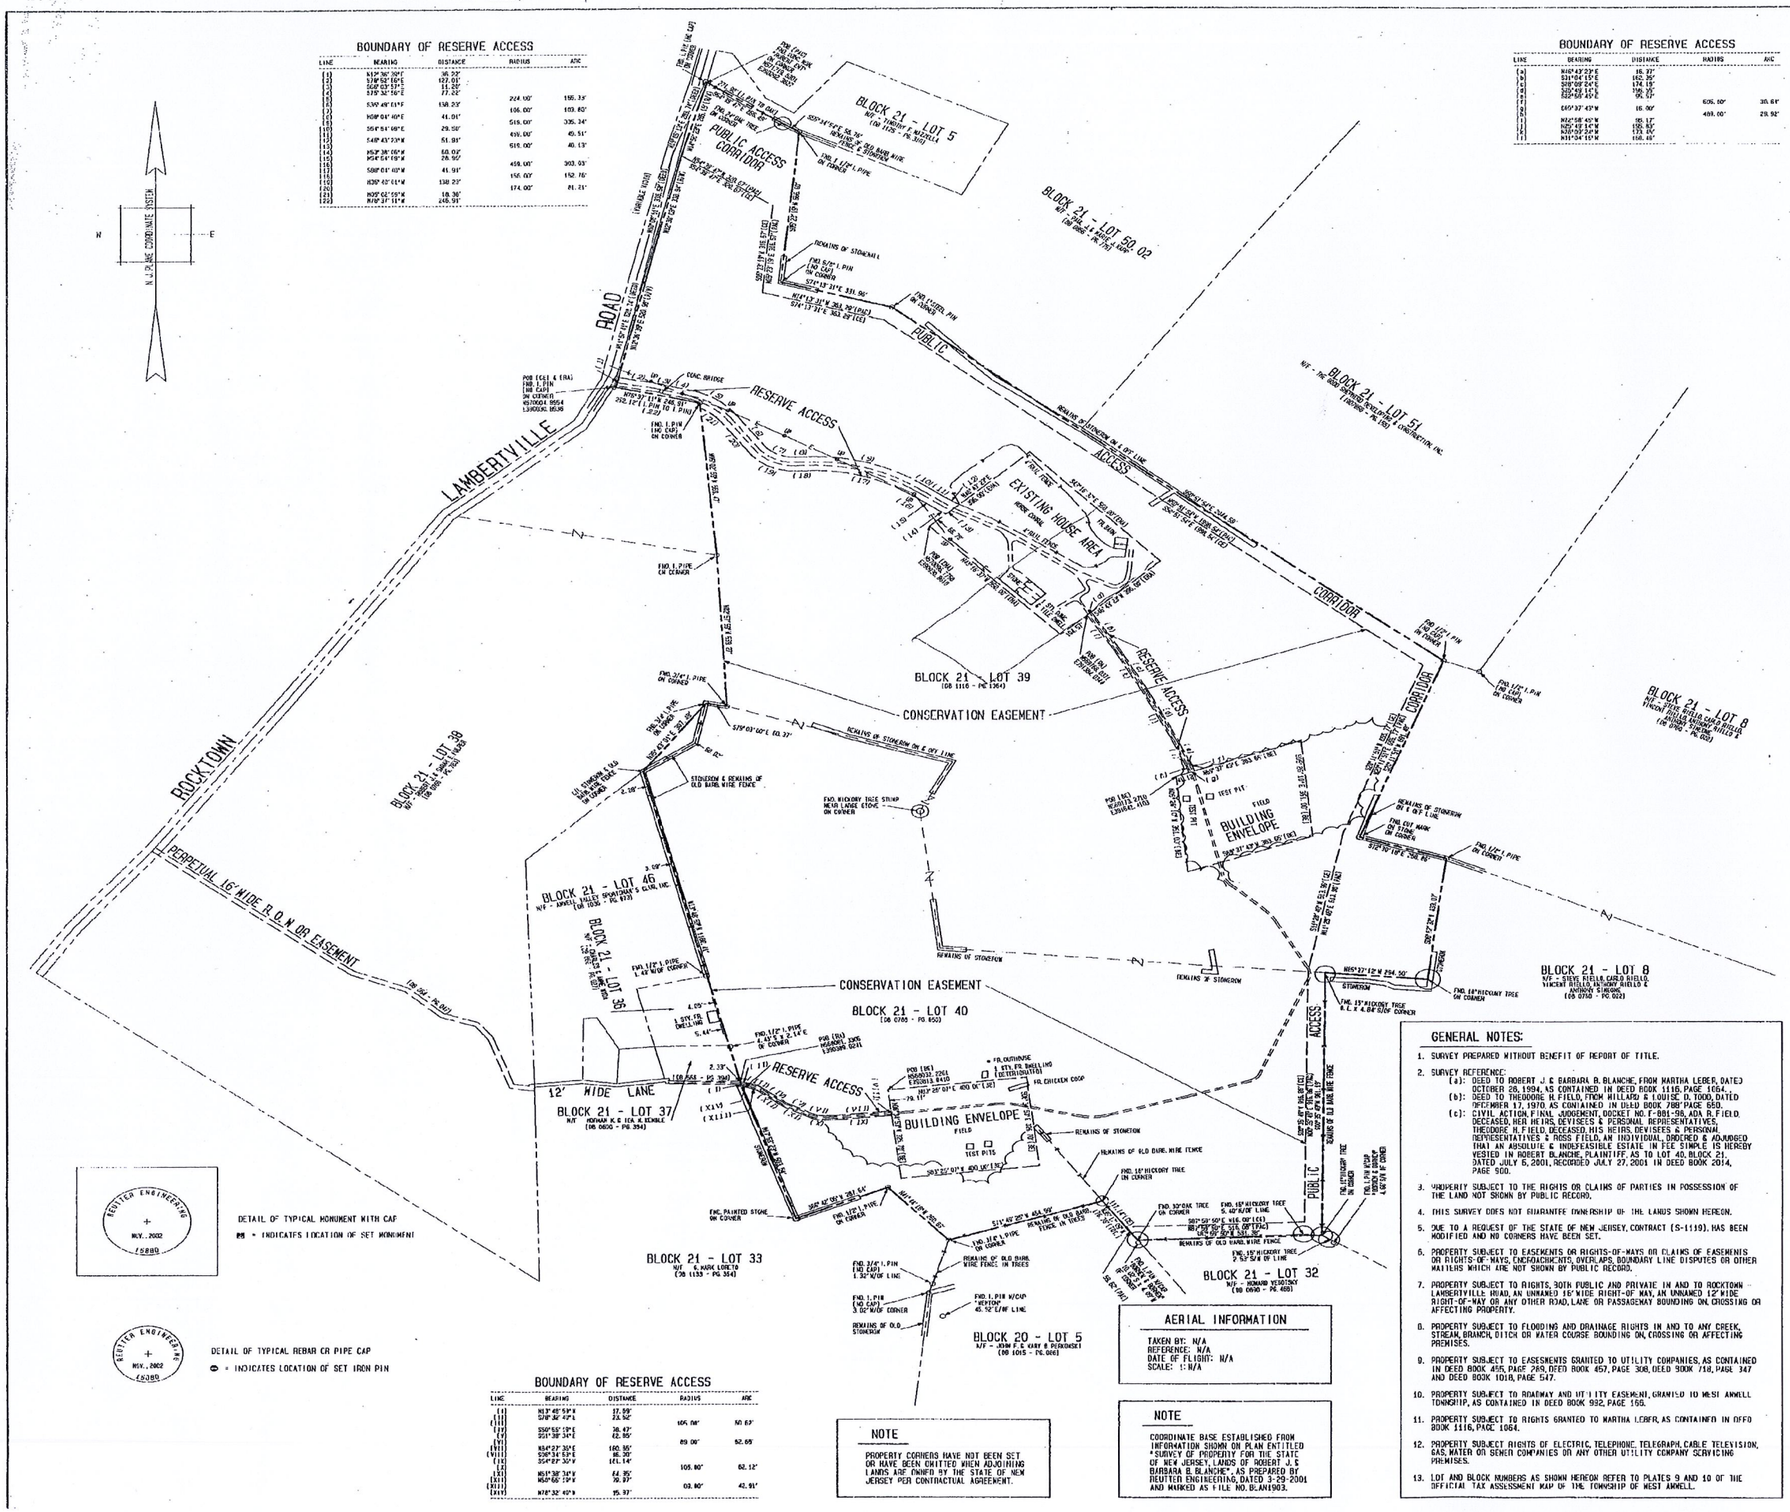
N.J.P.S. GRID COORDINATE SYSTEM
N
E
ROCKTOWN - LAMBERTVILLE ROAD
LAMBERTVILLE
PUBLIC ACCESS CORRIDOR
BLOCK 21 - LOT 5
N/F - THOMAS F. & MICHELLE A. STEVENS
(DB 1175 - PG 320)
BLOCK 21 - LOT 60.02
N/F - THE BOARD OF CHOSEN FREEHOLDERS OF THE COUNTY OF HUNTERDON
BLOCK 21 - LOT 51
RESERVE ACCESS
EXISTING HOUSE AREA
BUILDING ENVELOPE
CONSERVATION EASEMENT
BLOCK 21 - LOT 39
(DB 1116 - PG 1364)
BLOCK 21 - LOT 40
(DB 0705 - PG 853)
BLOCK 21 - LOT 8
N/F - STEVE FIELD & CARO FIELD, VINCENT FIELD, ANTHONY FIELD & ANTHONY SIMONE
(DB 0750 - PG 0023)
BLOCK 21 - LOT 46
N/F - ANGELL VALLEY SPORTSMAN'S CLUB, INC.
(DB 0838 - PG 873)
BLOCK 21 - LOT 38
BLOCK 21 - LOT 37
N/F - HOWARD K. & ICA M. KEMBLE
(DB 0830 - PG 354)
BLOCK 21 - LOT 33
N/F - R. MARK LORETO
(DB 1133 - PG 354)
BLOCK 20 - LOT 5
N/F - JOHN F. & KARY B. PERKOWSKI
(DB 1015 - PG 006)
BLOCK 21 - LOT 32
PERPETUAL 16' WIDE R.O.W. OR EASEMENT
12' WIDE LANE
ACCESS
PUBLIC
ROAD
STONEWALL & REMAINS OF OLD BARB WIRE FENCE
REMAINS OF STONEWALL
REMAINS OF STONEBARN
REMAINS OF OLD BARB WIRE FENCE
REMAINS OF OLD BARB WIRE FENCE IN TREES
REMAINS OF STONEBARN
REMAINS OF O.G. STONEBARN
FND. 1" PIPE W/CAP
1.50' N/OF CORNER
FND. 1" PIPE W/CAP
0.50' N/OF CORNER
FND. 1" PIPE W/CAP
0.50' E/OF R.O.W. LINE
FND. 1" PIPE W/CAP
43.52' E/OF R.O.W. LINE
FND. 1" PIPE
ON CORNER
FND. 1" PIPE
ON CORNER
FND. 1" PIPE
ON CORNER

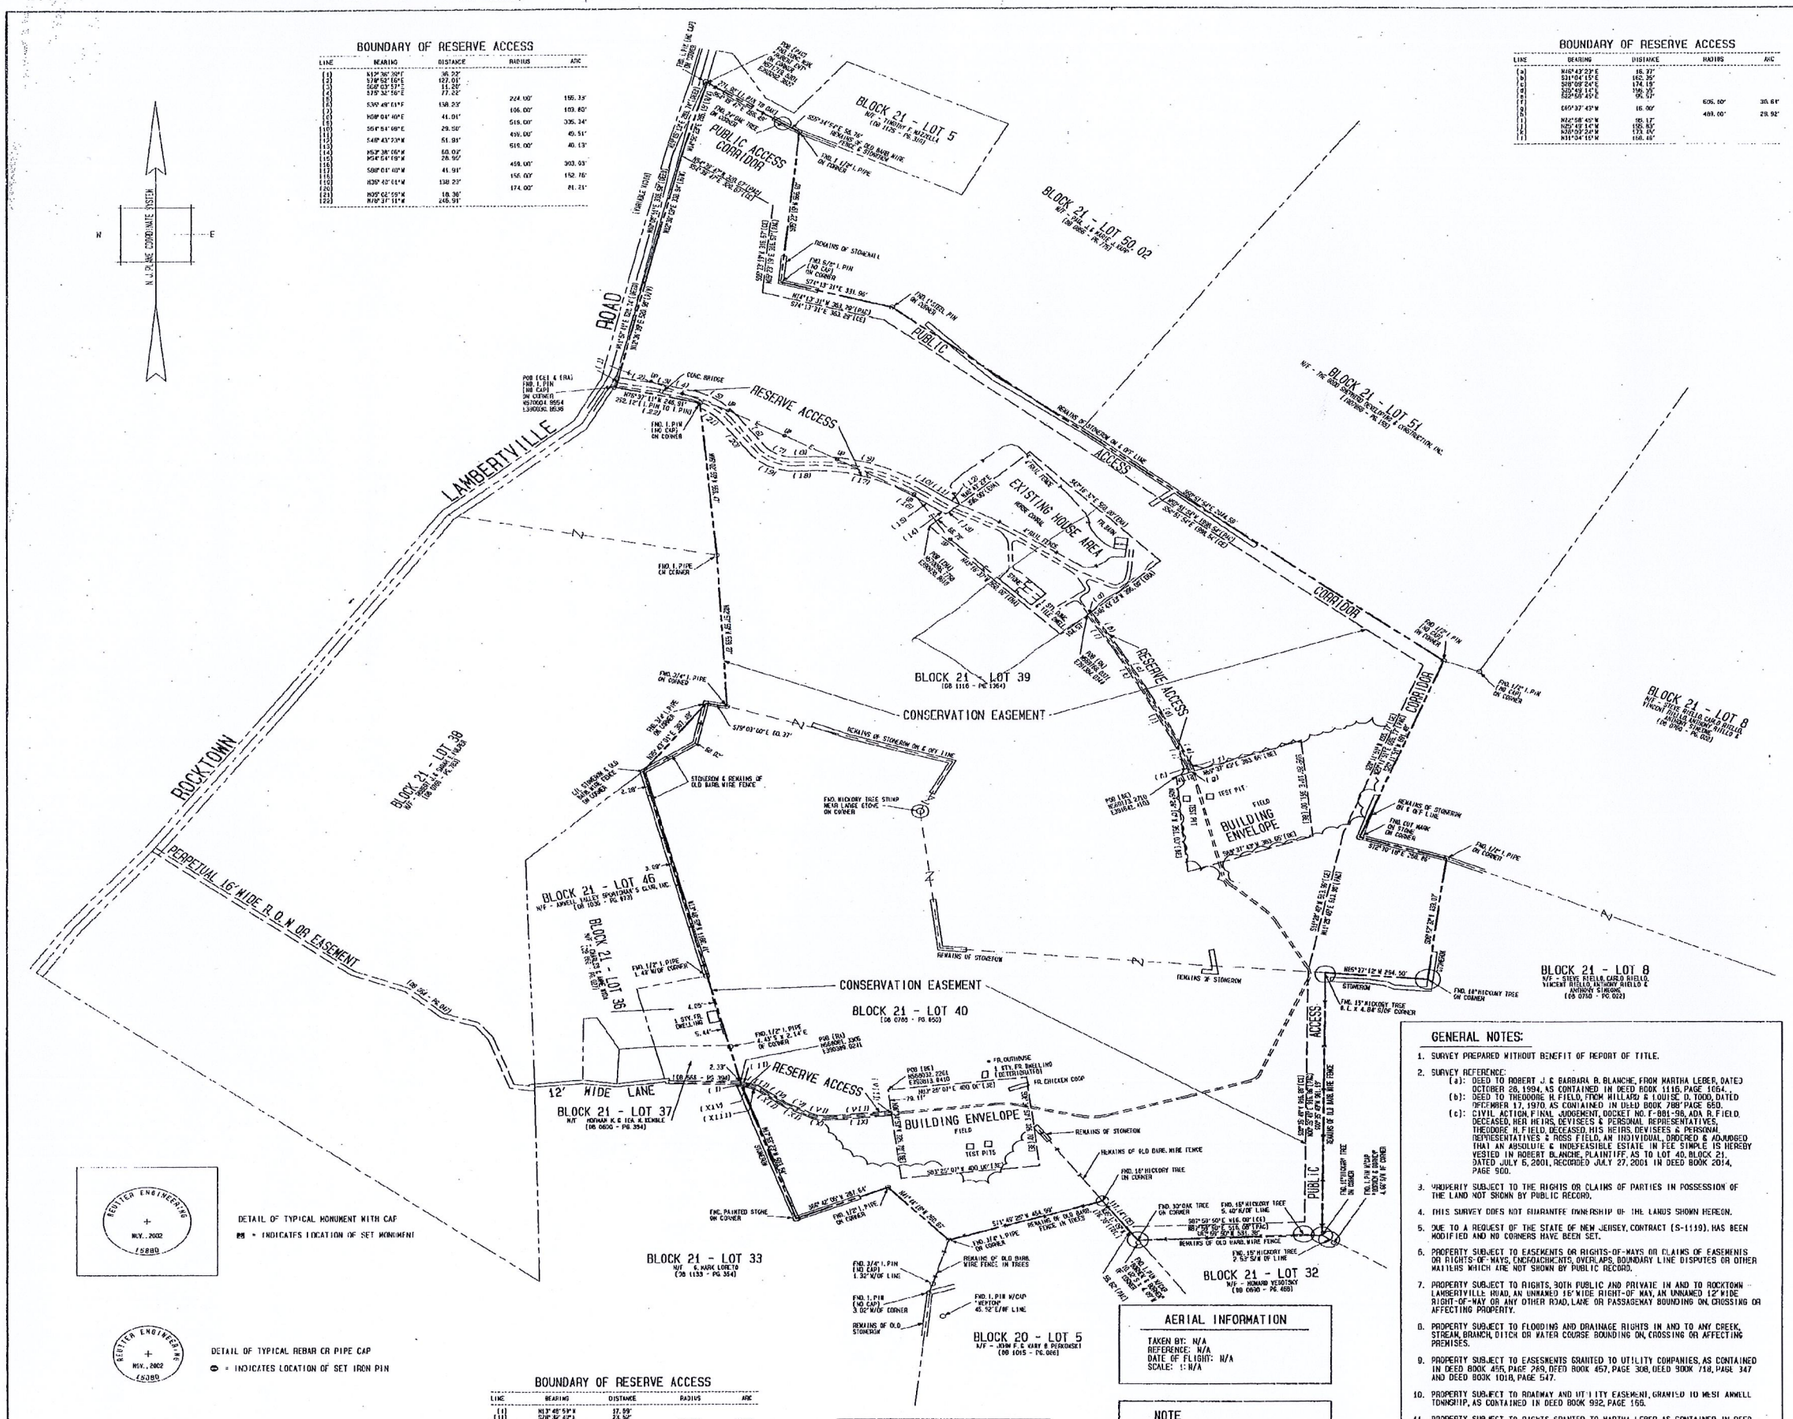
BOUNDARY OF RESERVE ACCESS
BOUNDARY OF RESERVE ACCESS
N.J.P.S.M.E. COORDINATE SYSTEM
BLOCK 21 - LOT 5
BLOCK 21 - LOT 60.02
BLOCK 21 - LOT 51
BLOCK 21 - LOT 39
BLOCK 21 - LOT 40
BLOCK 21 - LOT 46
BLOCK 21 - LOT 37
BLOCK 21 - LOT 33
BLOCK 20 - LOT 5
BLOCK 21 - LOT 32
BLOCK 21 - LOT 8
PUBLIC ACCESS CORRIDOR
RESERVE ACCESS
EXISTING HOUSE AREA
BUILDING ENVELOPE
CONSERVATION EASEMENT
LAMBERTVILLE ROAD
ROCKTOWN
PERPETUAL 16' WIDE R.O.W. OR EASEMENT
12' WIDE LANE
PUBLIC ACCESS CORRIDOR
RESERVE ACCESS